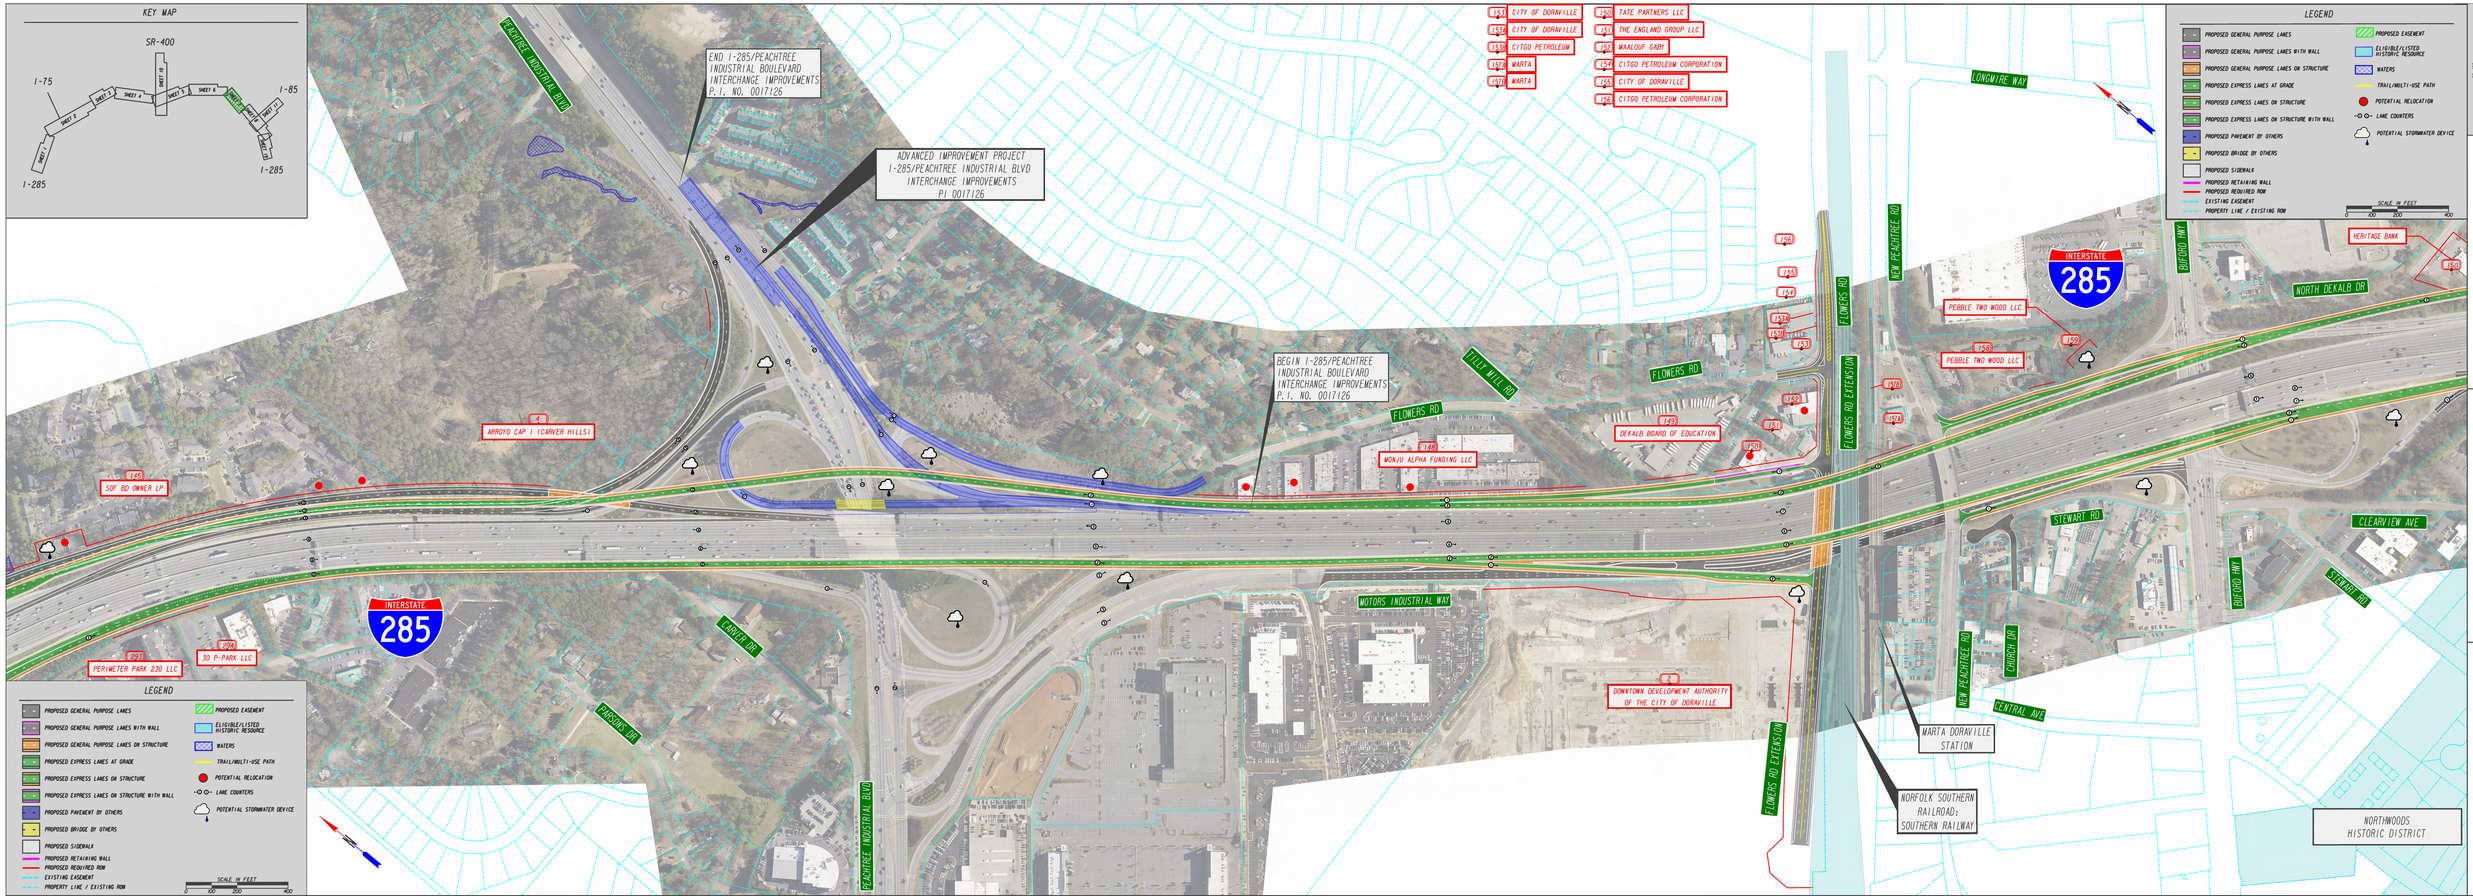
KEY MAP
SR-400
I-75
I-85
I-285
I-285
SHEET 1
SHEET 2
SHEET 3
SHEET 4
SHEET 5
SHEET 6
SHEET 7
SHEET 8
SHEET 9
SHEET 10
END I-285/PEACHTREE INDUSTRIAL BOULEVARD INTERCHANGE IMPROVEMENTS P.I. NO. 0017126
ADVANCED IMPROVEMENT PROJECT I-285/PEACHTREE INDUSTRIAL BLVD INTERCHANGE IMPROVEMENTS P.I. 0017126
BEGIN I-285/PEACHTREE INDUSTRIAL BOULEVARD INTERCHANGE IMPROVEMENTS P.I. NO. 0017126
PEACHTREE INDUSTRIAL BLVD
ARROYO CAP 1 (CARVER HILLS)
SOF BD OWNER LP
PERIMETER PARK 230 LLC
30 P-PARK LLC
CARVER DR
PARKSIDE DR
PEACHTREE INDUSTRIAL BLVD
MOTORS INDUSTRIAL WAY
DOWNTOWN DEVELOPMENT AUTHORITY OF THE CITY OF DORAVILLE
FLOWERS RD
TILLY MILL RD
FLOWERS RD
MONJU ALPHA FUNDING LLC
DEKALB BOARD OF EDUCATION
FLOWERS RD EXTENSION
FLOWERS RD EXTENSION
CITY OF DORAVILLE
CITY OF DORAVILLE
CITGO PETROLEUM
MARTA
MARTA
TATE PARTNERS LLC
THE ENGLAND GROUP LLC
WAALOUF GABY
CITGO PETROLEUM CORPORATION
CITY OF DORAVILLE
CITGO PETROLEUM CORPORATION
LONGWIRE WAY
NEW PEACHTREE RD
INTERSTATE 285
PEBBLE TWO WOOD LLC
PEBBLE TWO WOOD LLC
BUFORD HWY
NORTH DEKALB DR
HERITAGE BANK
STEWART RD
CLEARVIEW AVE
BUFORD HWY
STEWART RD
NEW PEACHTREE RD
GRAHAM DR
CENTRAL AVE
MARTA DORAVILLE STATION
NORFOLK SOUTHERN RAILROAD: SOUTHERN RAILWAY
NORTHWOODS HISTORIC DISTRICT
LEGEND
PROPOSED GENERAL PURPOSE LANES
PROPOSED GENERAL PURPOSE LANES WITH WALL
PROPOSED GENERAL PURPOSE LANES ON STRUCTURE
PROPOSED EXPRESS LANES AT GRADE
PROPOSED EXPRESS LANES ON STRUCTURE
PROPOSED EXPRESS LANES ON STRUCTURE WITH WALL
PROPOSED PAVEMENT BY OTHERS
PROPOSED BRIDGE BY OTHERS
PROPOSED SIDEWALK
PROPOSED RETAINING WALL
PROPOSED REQUIRED ROW
EXISTING EASEMENT
PROPERTY LINE / EXISTING ROW
PROPOSED EASEMENT
ELIGIBLE/LISTED HISTORIC RESOURCE
WATERS
TRAIL/MULTI-USE PATH
POTENTIAL RELOCATION
LANE COUNTERS
POTENTIAL STORMWATER DEVICE
SCALE IN FEET
0 100 200 400
LEGEND
PROPOSED GENERAL PURPOSE LANES
PROPOSED GENERAL PURPOSE LANES WITH WALL
PROPOSED GENERAL PURPOSE LANES ON STRUCTURE
PROPOSED EXPRESS LANES AT GRADE
PROPOSED EXPRESS LANES ON STRUCTURE
PROPOSED EXPRESS LANES ON STRUCTURE WITH WALL
PROPOSED PAVEMENT BY OTHERS
PROPOSED BRIDGE BY OTHERS
PROPOSED SIDEWALK
PROPOSED RETAINING WALL
PROPOSED REQUIRED ROW
EXISTING EASEMENT
PROPERTY LINE / EXISTING ROW
PROPOSED EASEMENT
ELIGIBLE/LISTED HISTORIC RESOURCE
WATERS
TRAIL/MULTI-USE PATH
POTENTIAL RELOCATION
LANE COUNTERS
POTENTIAL STORMWATER DEVICE
SCALE IN FEET
0 100 200 400
KEY MAP
GDOT
Georgia Department of Transportation
Georgia Express Lanes
I-285 Top End
P. I. 0001758
NHSDO-0001-0017581
ATTACHMENT 2: PIOH DISPLAY
JANUARY 2020
SHEET 7