



NOTE:
1. SEE CONSTRUCTION PLANS FOR STATION & OFFSET
INFORMATION FOR THE CROSSWALKS AND ISLAND OUTLINES.
2. SEE HD-4 FOR PLANT INFORMATION.
3. SEE SITE WORK DETAILS.

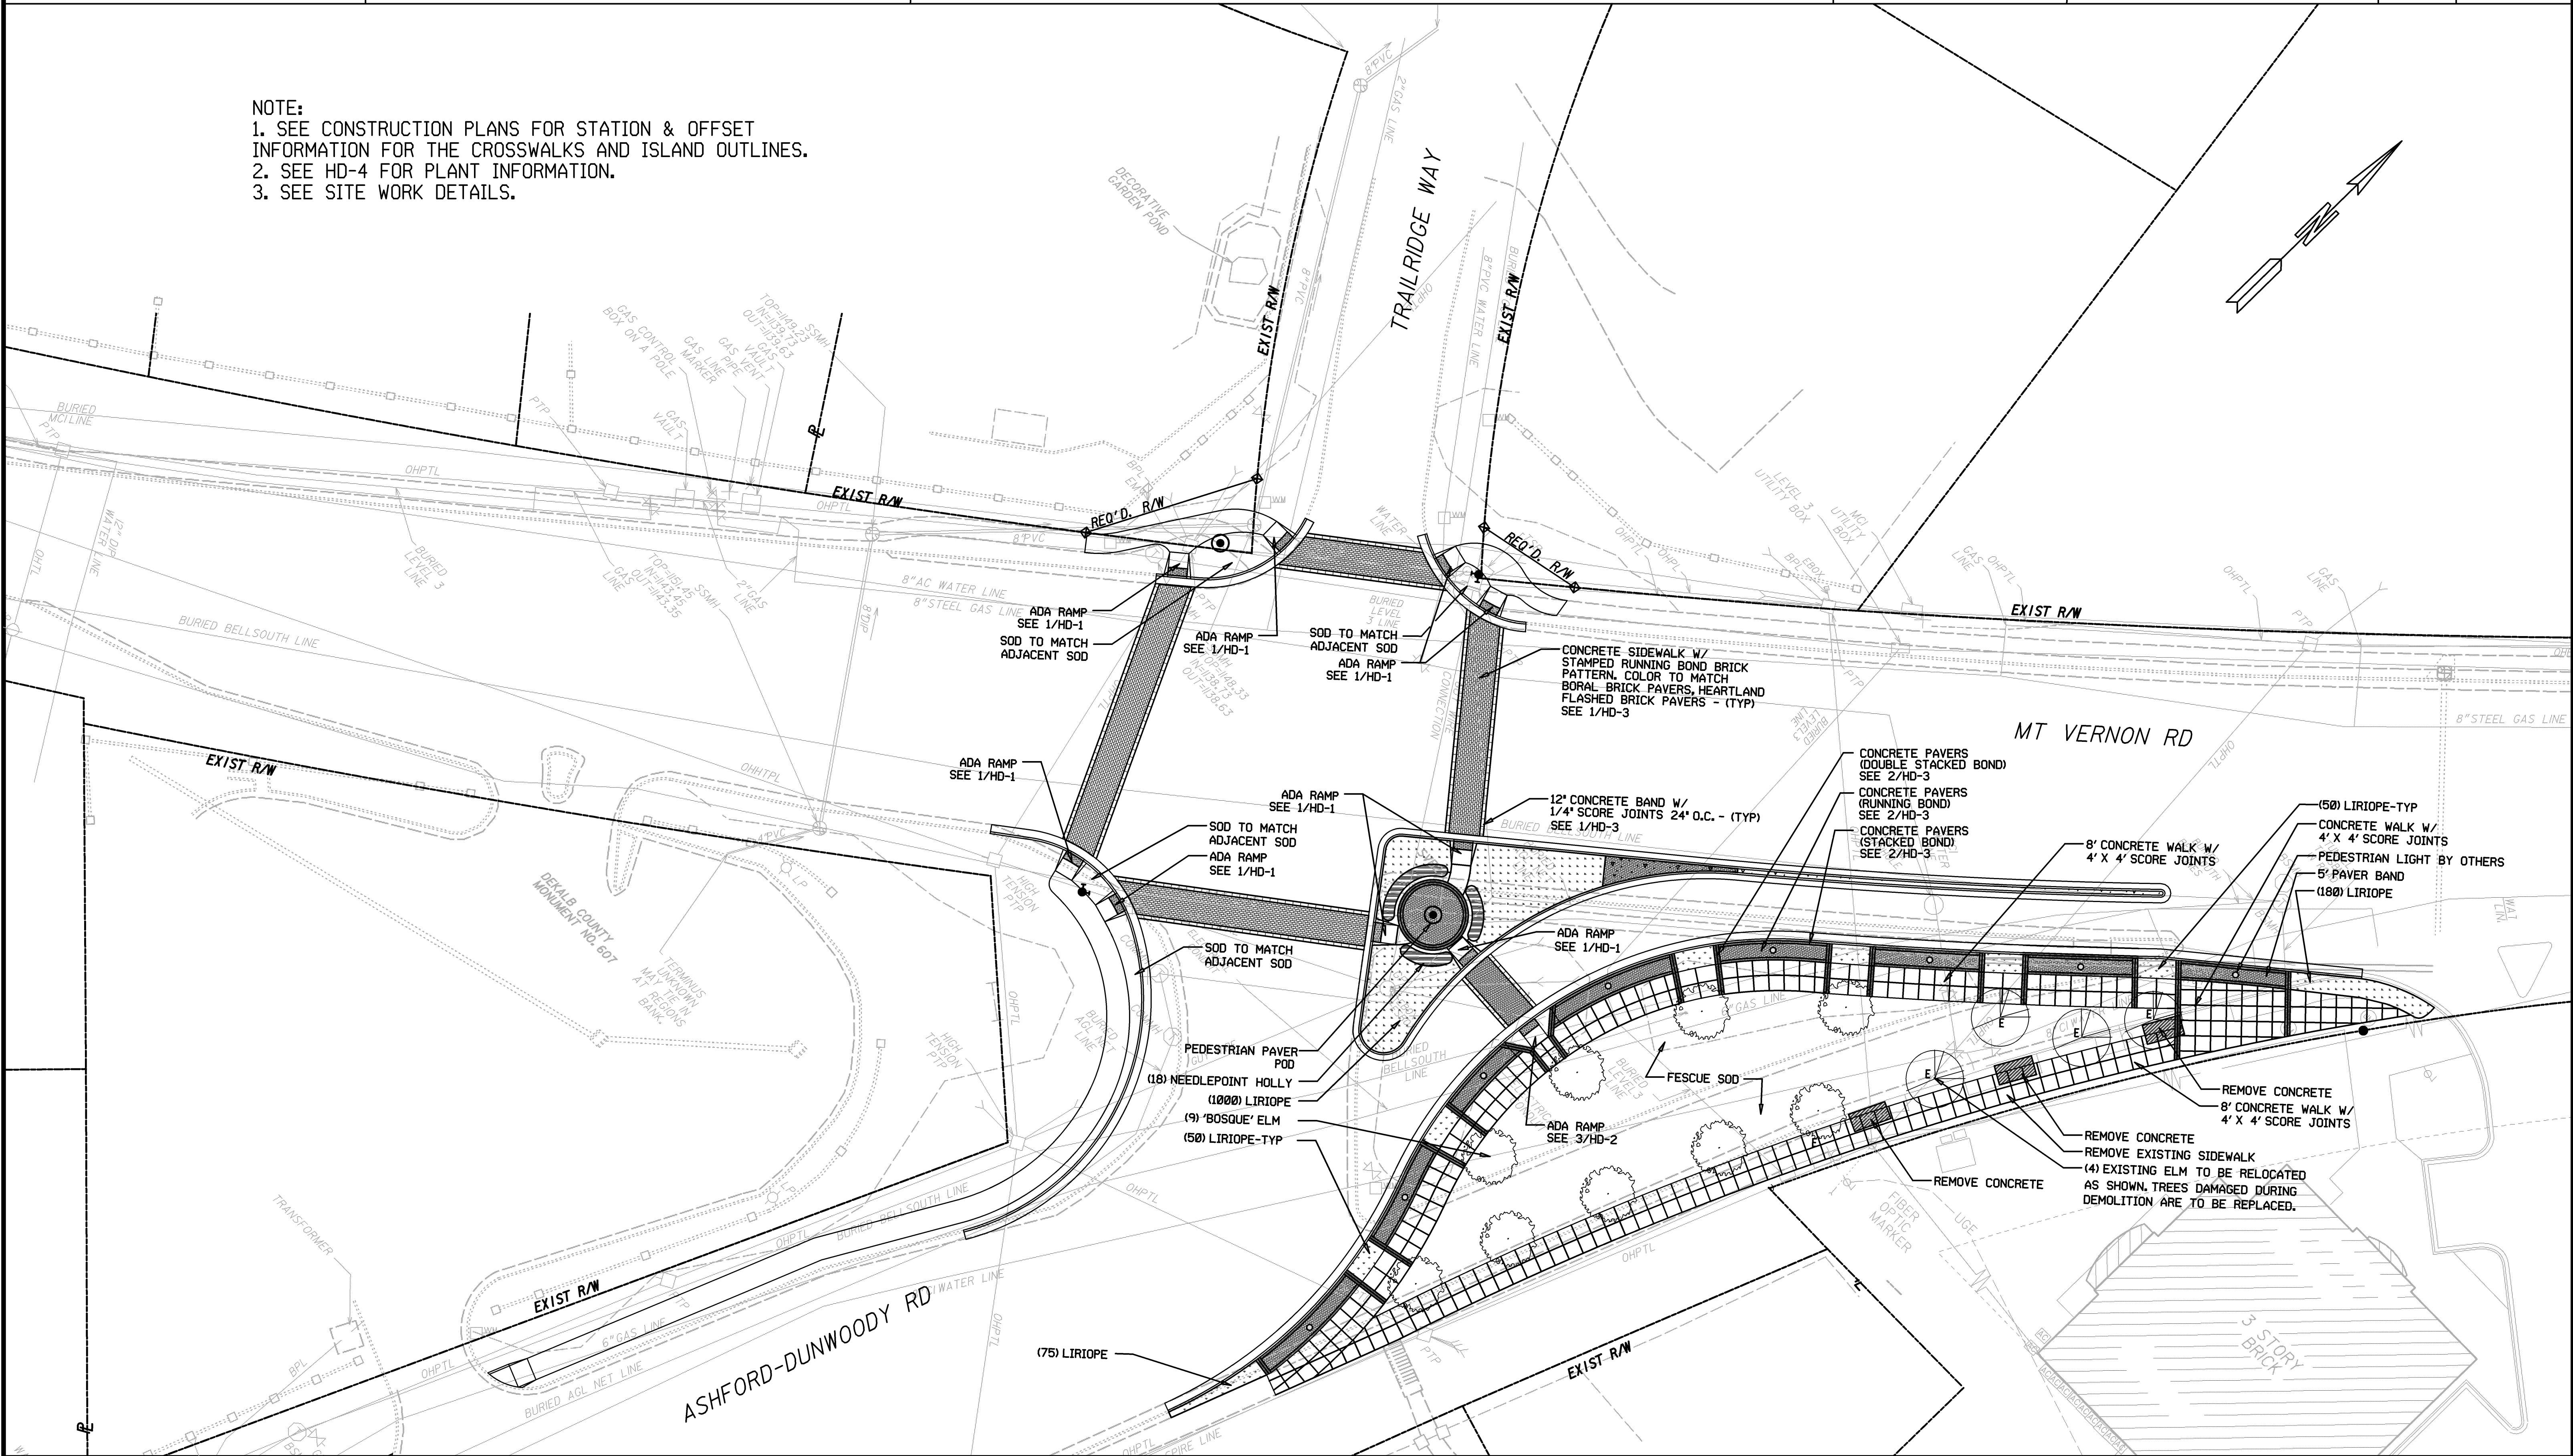


PROPERTY AND EXISTING R/W LINE	— P —
REQUIRED R/W LINE	— C — F —
CONSTRUCTION LIMITS	— G — F —
EASEMENT FOR CONSTR & MAINTENANCE OF SLOPES	— H — F —
EASEMENT FOR CONSTR OF SLOPES	— I — F —
EASEMENT FOR CONSTR OF DRIVES	— J — F —

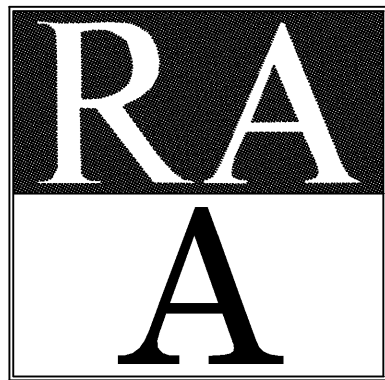

Roy Ashley & Associates, Inc.
Landscape Architects / Land Planners
1819 Peachtree Road, N.E., Suite 460
Atlanta, Georgia 30309
Phone (404) 362-2200
Fax (404) 361-4504



400 NORTHPARK TOWN CENTER
1000 ABERNATHY ROAD, N.E., SUITE 900
ATLANTA, GEORGIA 30328
TEL: (678) 808-8800 FAX: (678) 808-8400

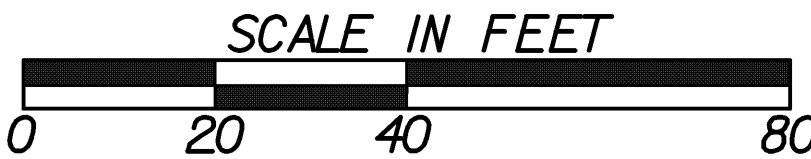


REVISION DATES


DEKALB COUNTY
DEPARTMENT OF PUBLIC WORKS

SITE WORK PLANS

MOUNT VERNON ROAD AT
ASHFORD-DUNWOODY ROAD

DRAWING NO.
HS-4

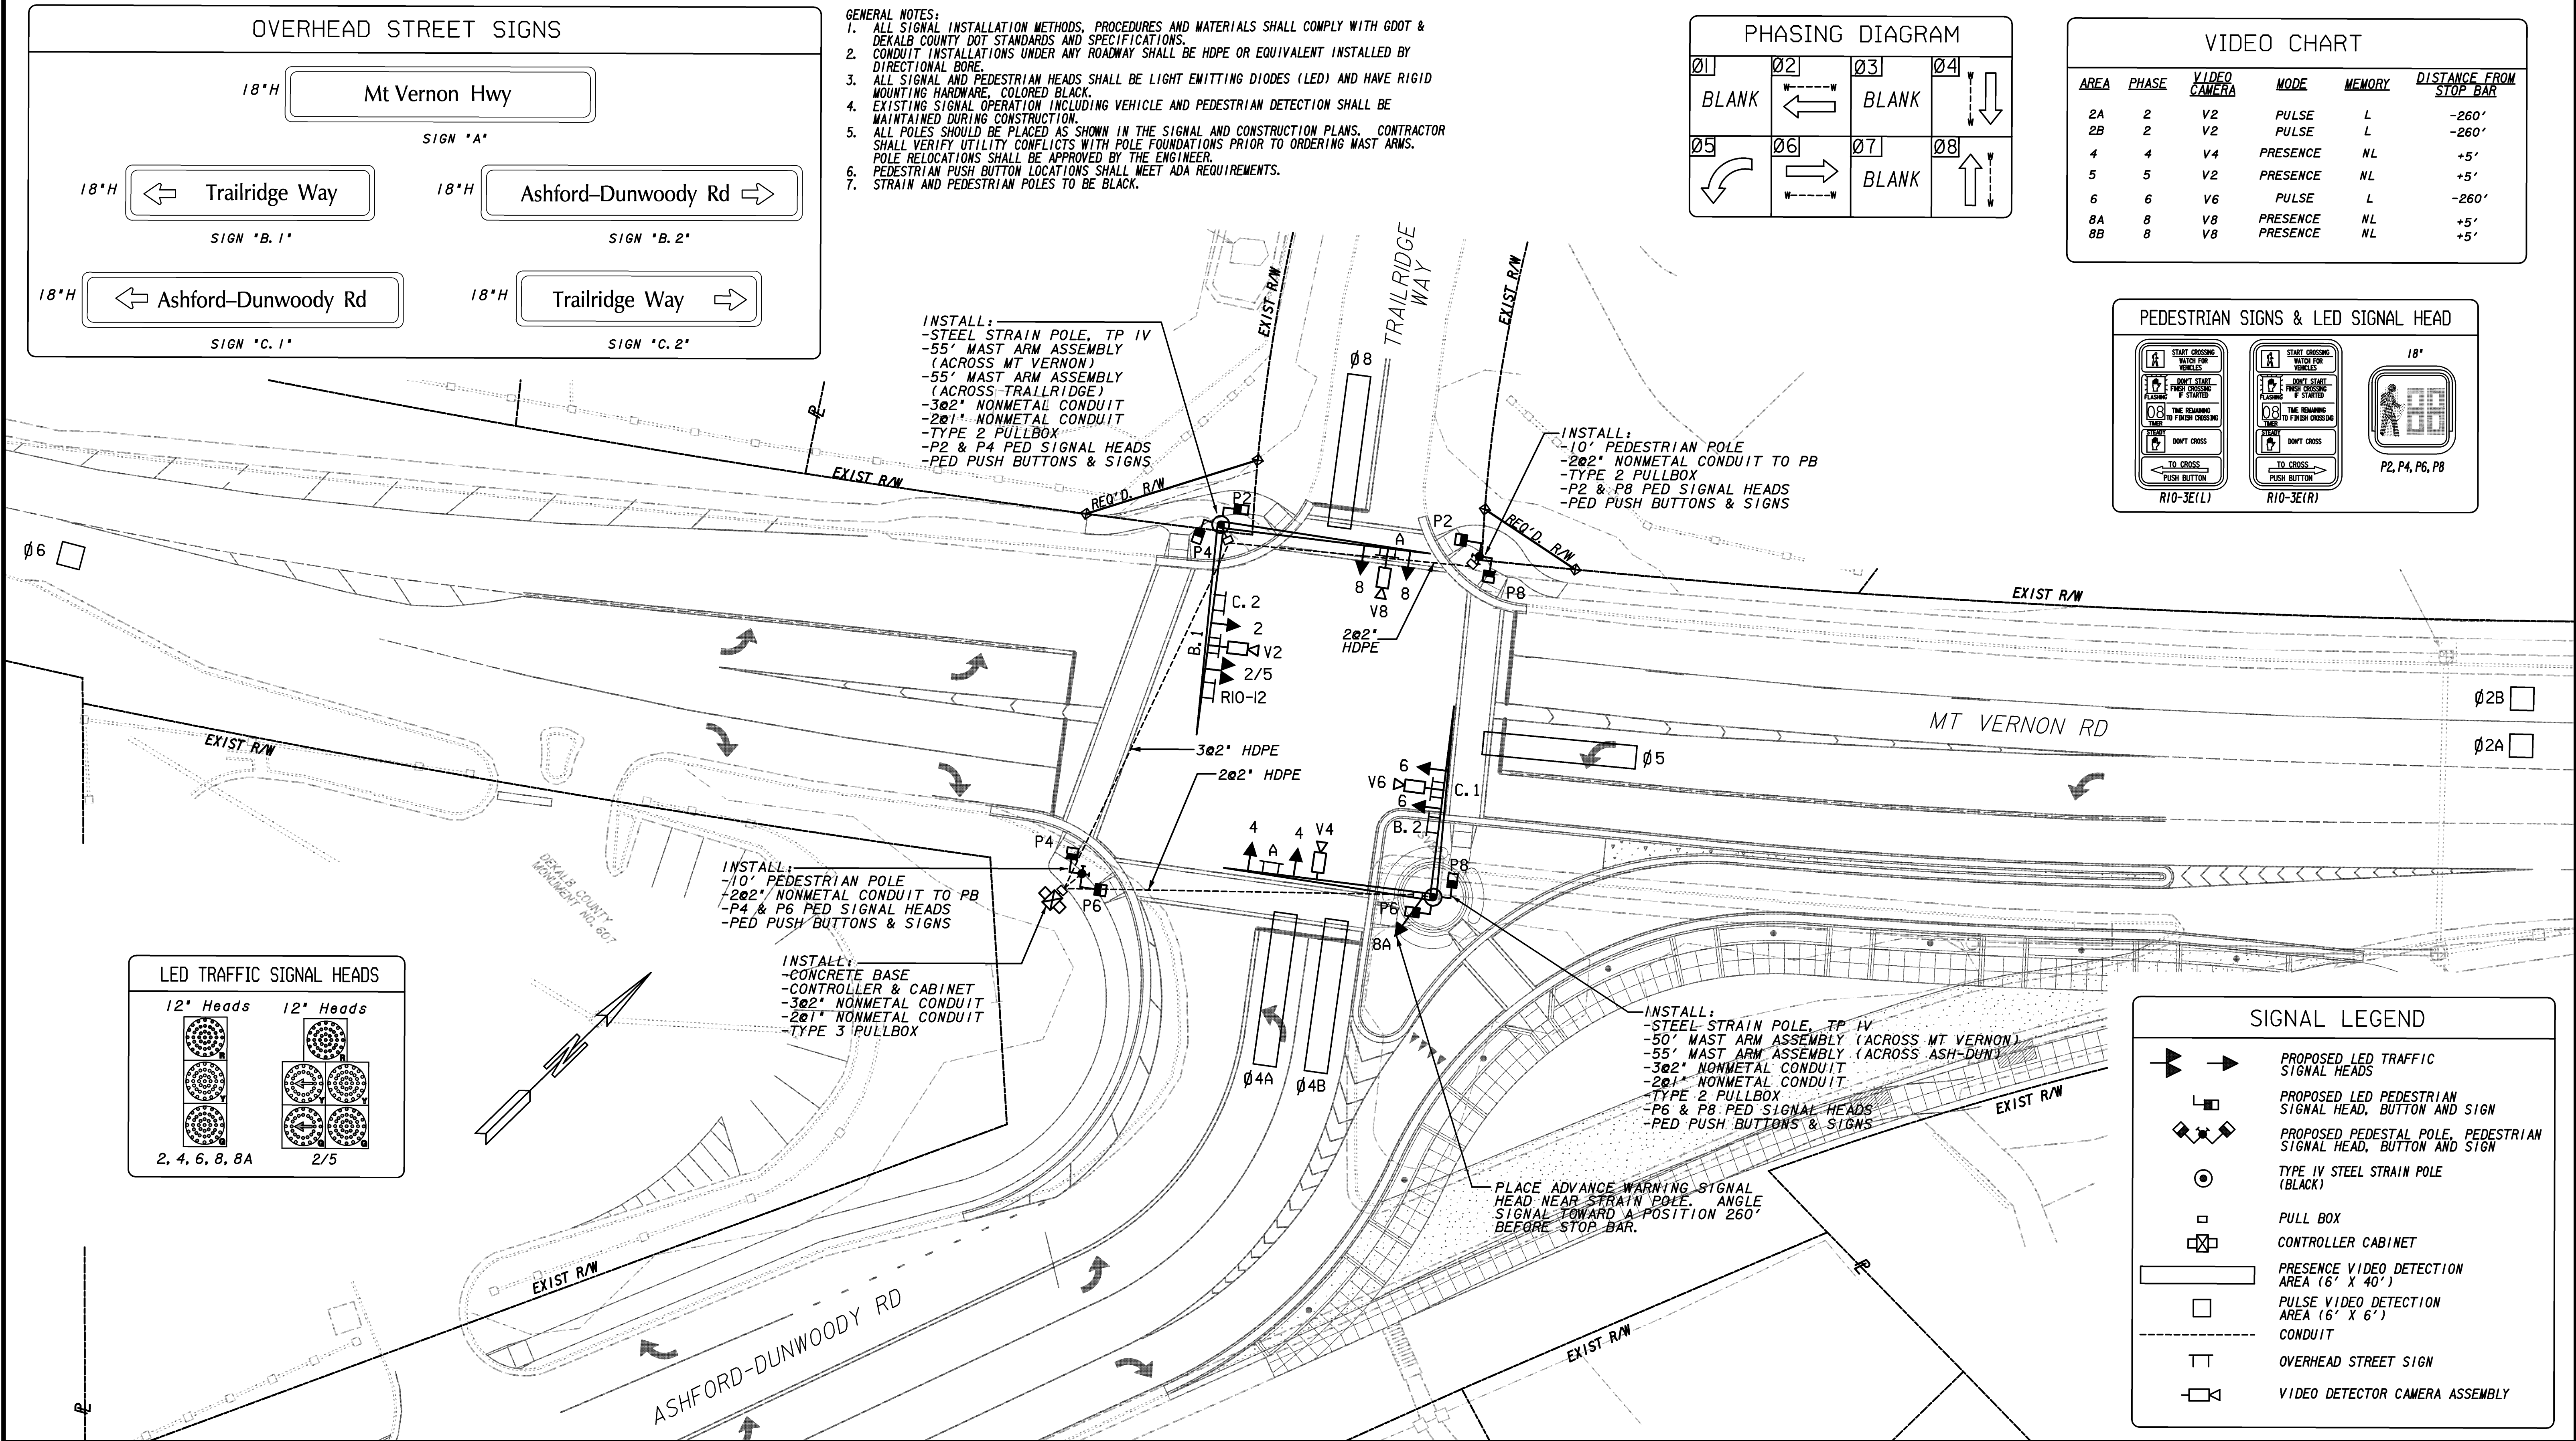

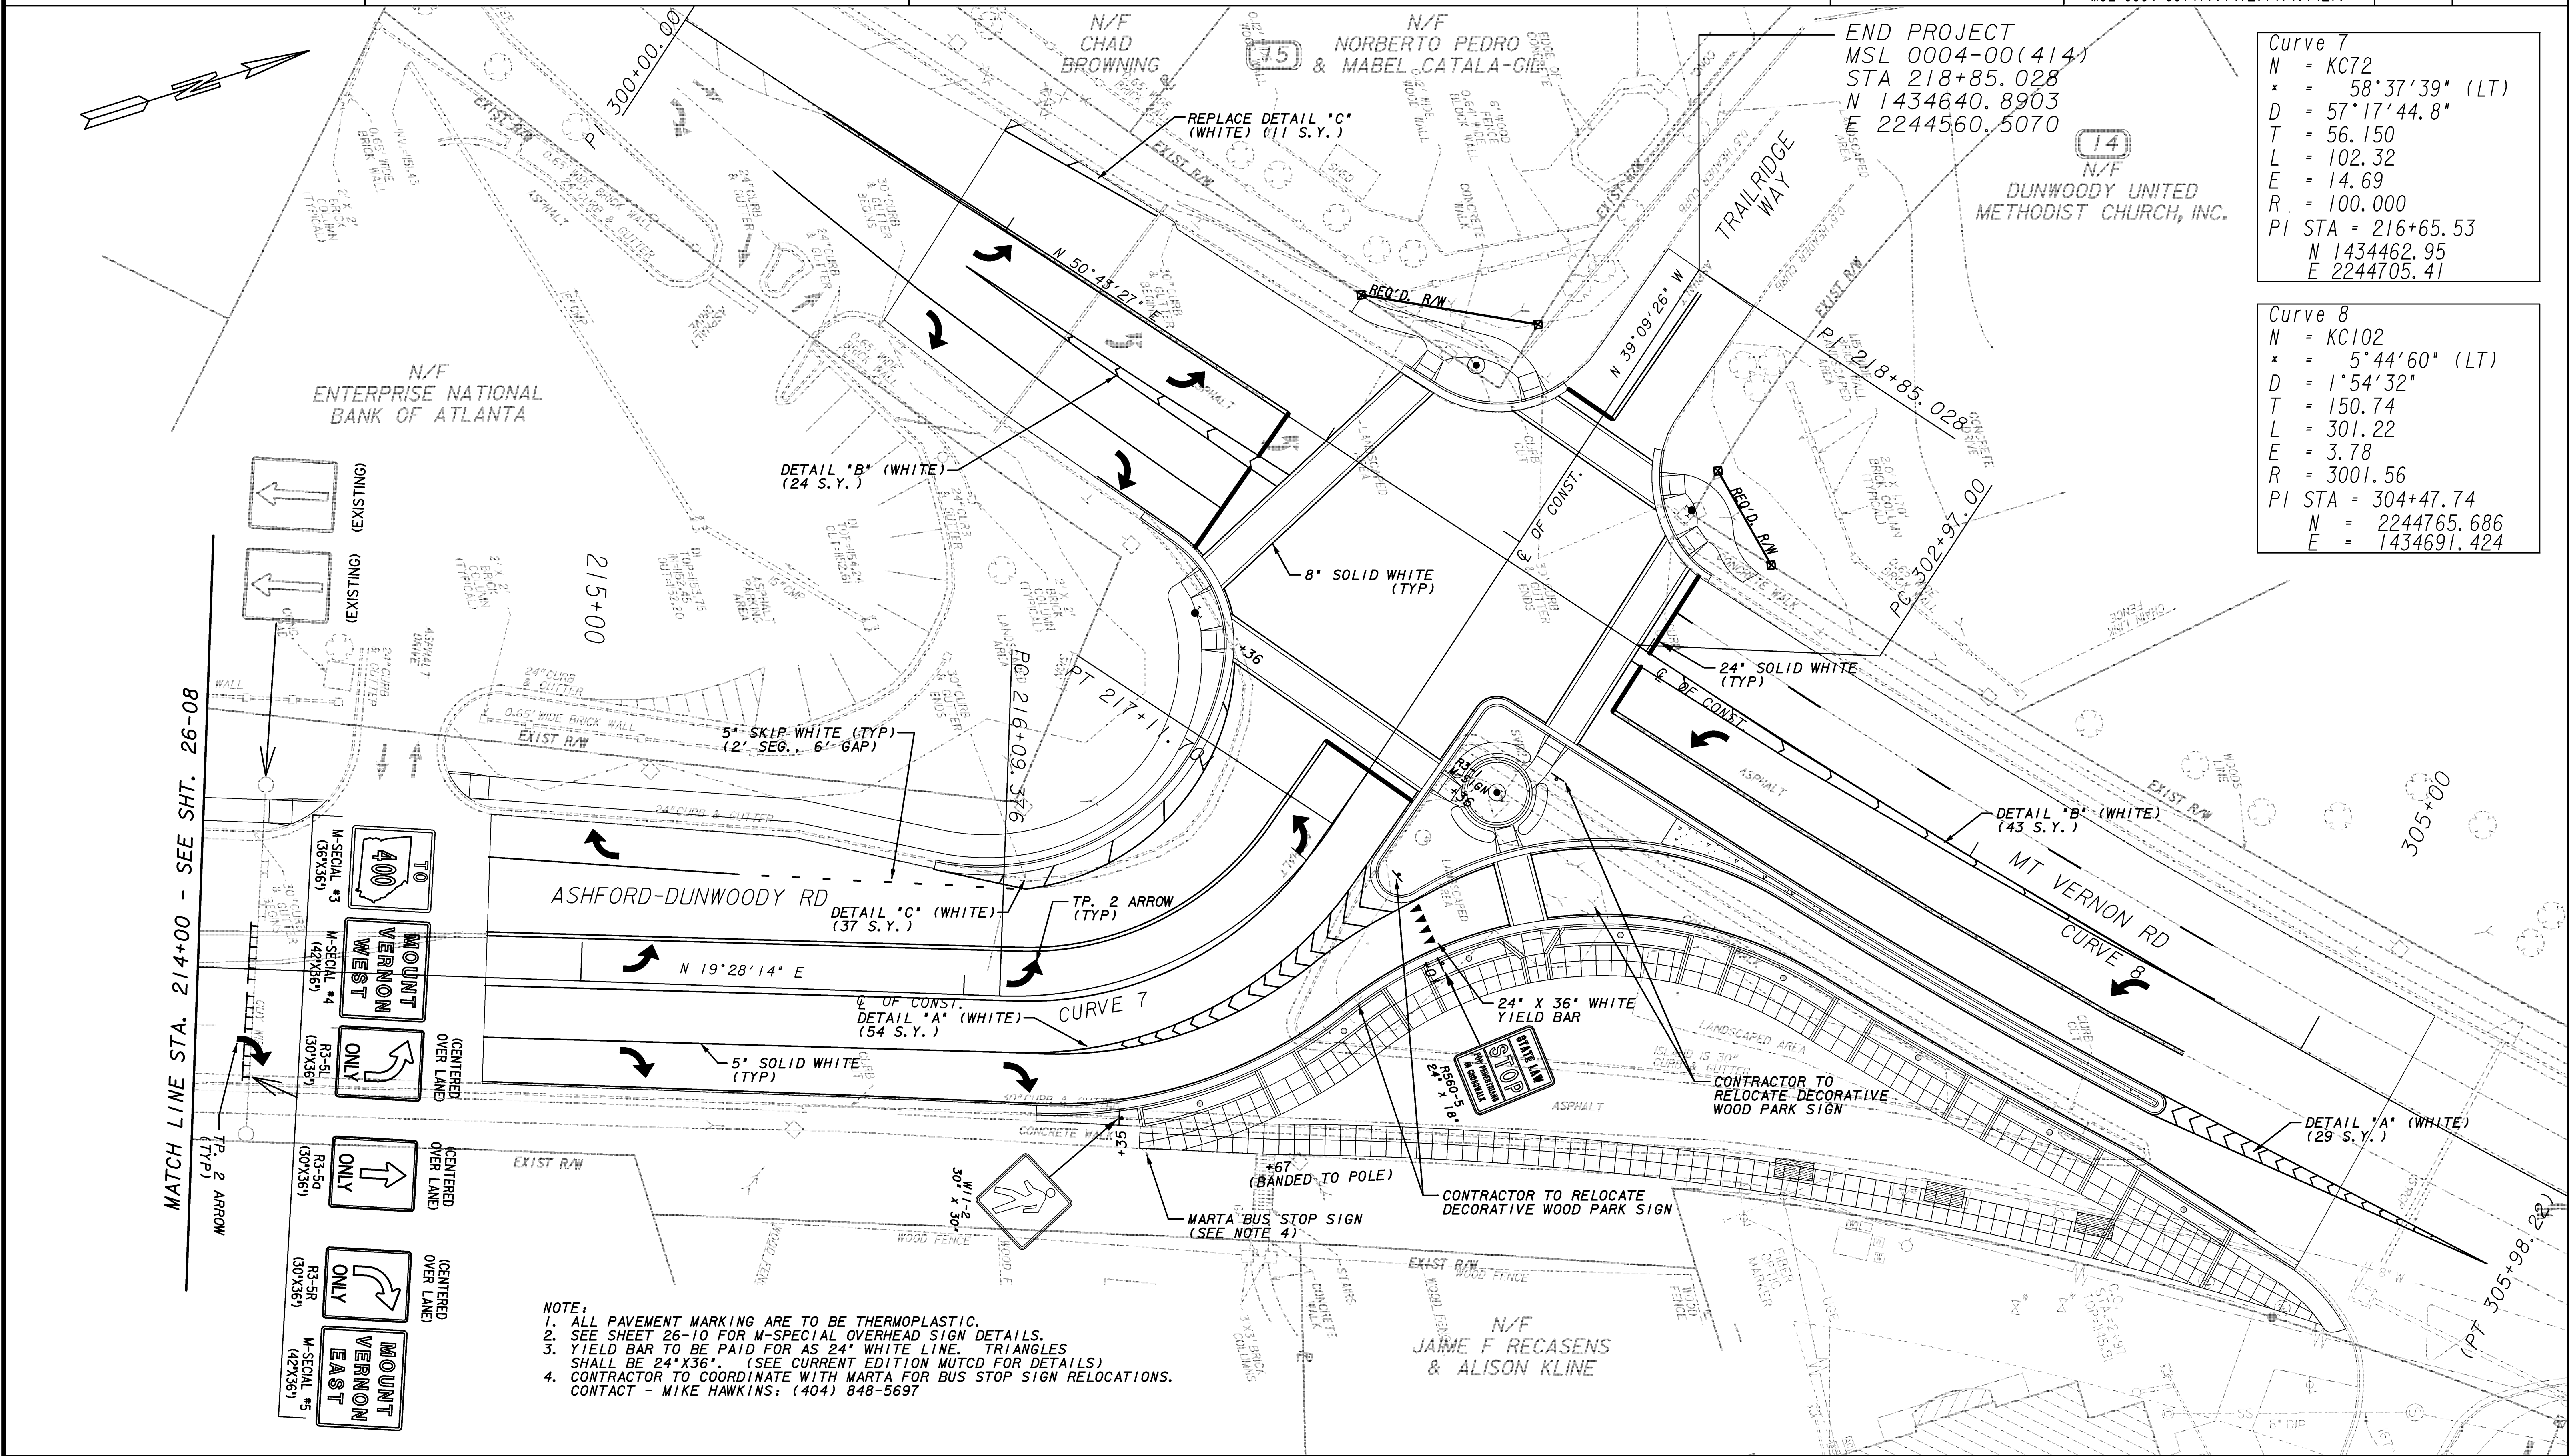

PROPERTY AND EXISTING R/W LINE
REQUIRED R/W LINE
CONSTRUCTION LIMITS
EASEMENT FOR CONSTR
& MAINTENANCE OF SLOPES
EASEMENT FOR CONSTR OF SLOPES
EASEMENT FOR CONSTR OF DRIVES

BEGIN LIMIT OF ACCESS.....BLA
END LIMIT OF ACCESS.....ELA
LIMIT OF ACCESS
R/W AND LIMIT OF ACCESS

URS

400 NORTHPARK TOWN CENTER
1000 ABERNATHY ROAD, N.E., SUITE 900
ATLANTA, GEORGIA 30328
TEL: (678) 808-8800 FAX: (678) 808-8400

SCALE IN FEET

0 20 40 80

REVISION DATES

DEKALB COUNTY
DEPARTMENT OF PUBLIC WORKS

SIGNING AND MARKING PLAN

ASHFORD DUNWOODY RD
STA. 214+00 TO 218+85.034

DRAWING NO.
26-09