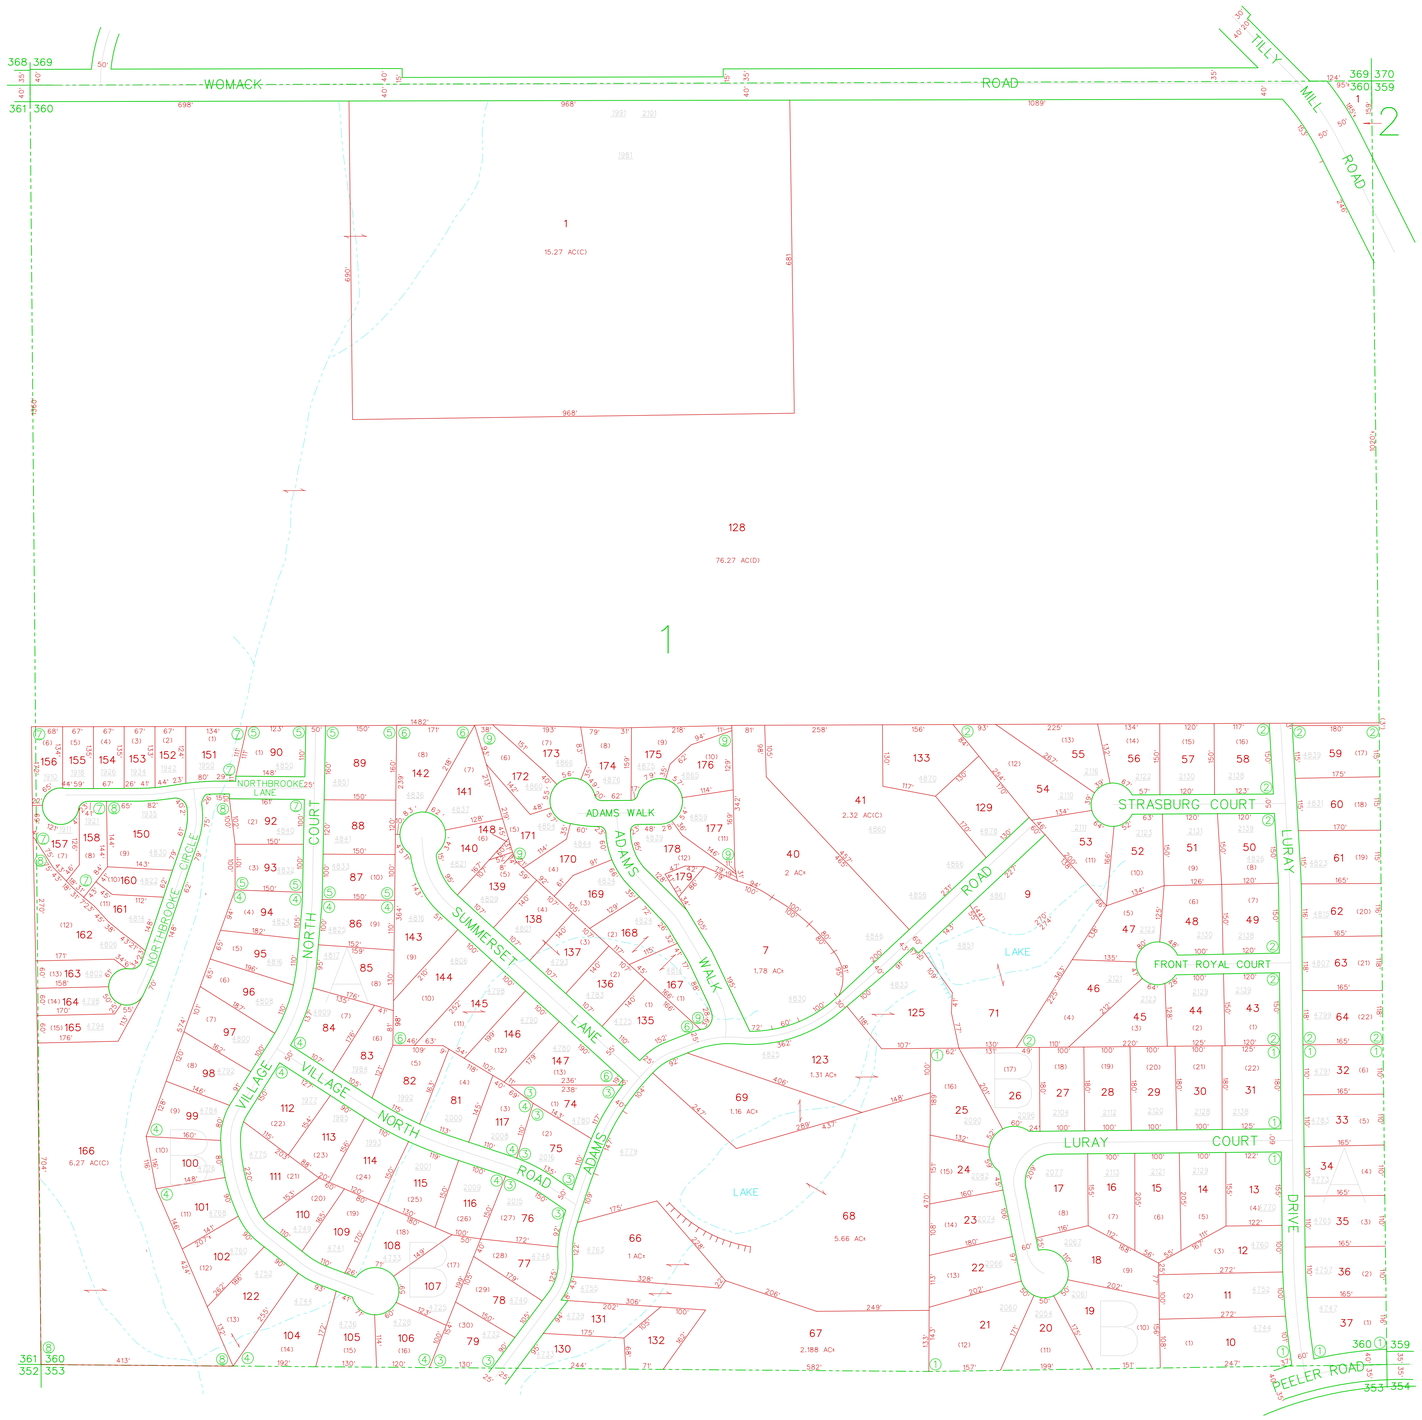

① SHENANDOAH-UNIT 1-P.B.53-P.62

② SHENANDOAH-UNIT 2-P.B.62-P.31

③ VILLAGE NORTH-UNIT 1-P.B.60-P.95

④ VILLAGE NORTH-UNIT 2-P.B.64-P.10

⑤ VILLAGE NORTH-UNIT 3-P.B.62-P.99

⑥ SUMMERSET, 97/119

⑦ NORTHBROOKE UNIT-1,105/86,87,88

⑧ NORTHBROOKE UNIT-2, 107/75

⑨ ADAMS WALK PB 118/74

This Map was compiled from an aerial survey. It is to be used for tax purposes only. Dekalb County assumes no responsibility for the accuracy of information contained herein.

LAND DIST.	LAND LOT
18	360
DATE: 03/14/03	SCALE:1"=200'

DEKALB COUNTY, GA.